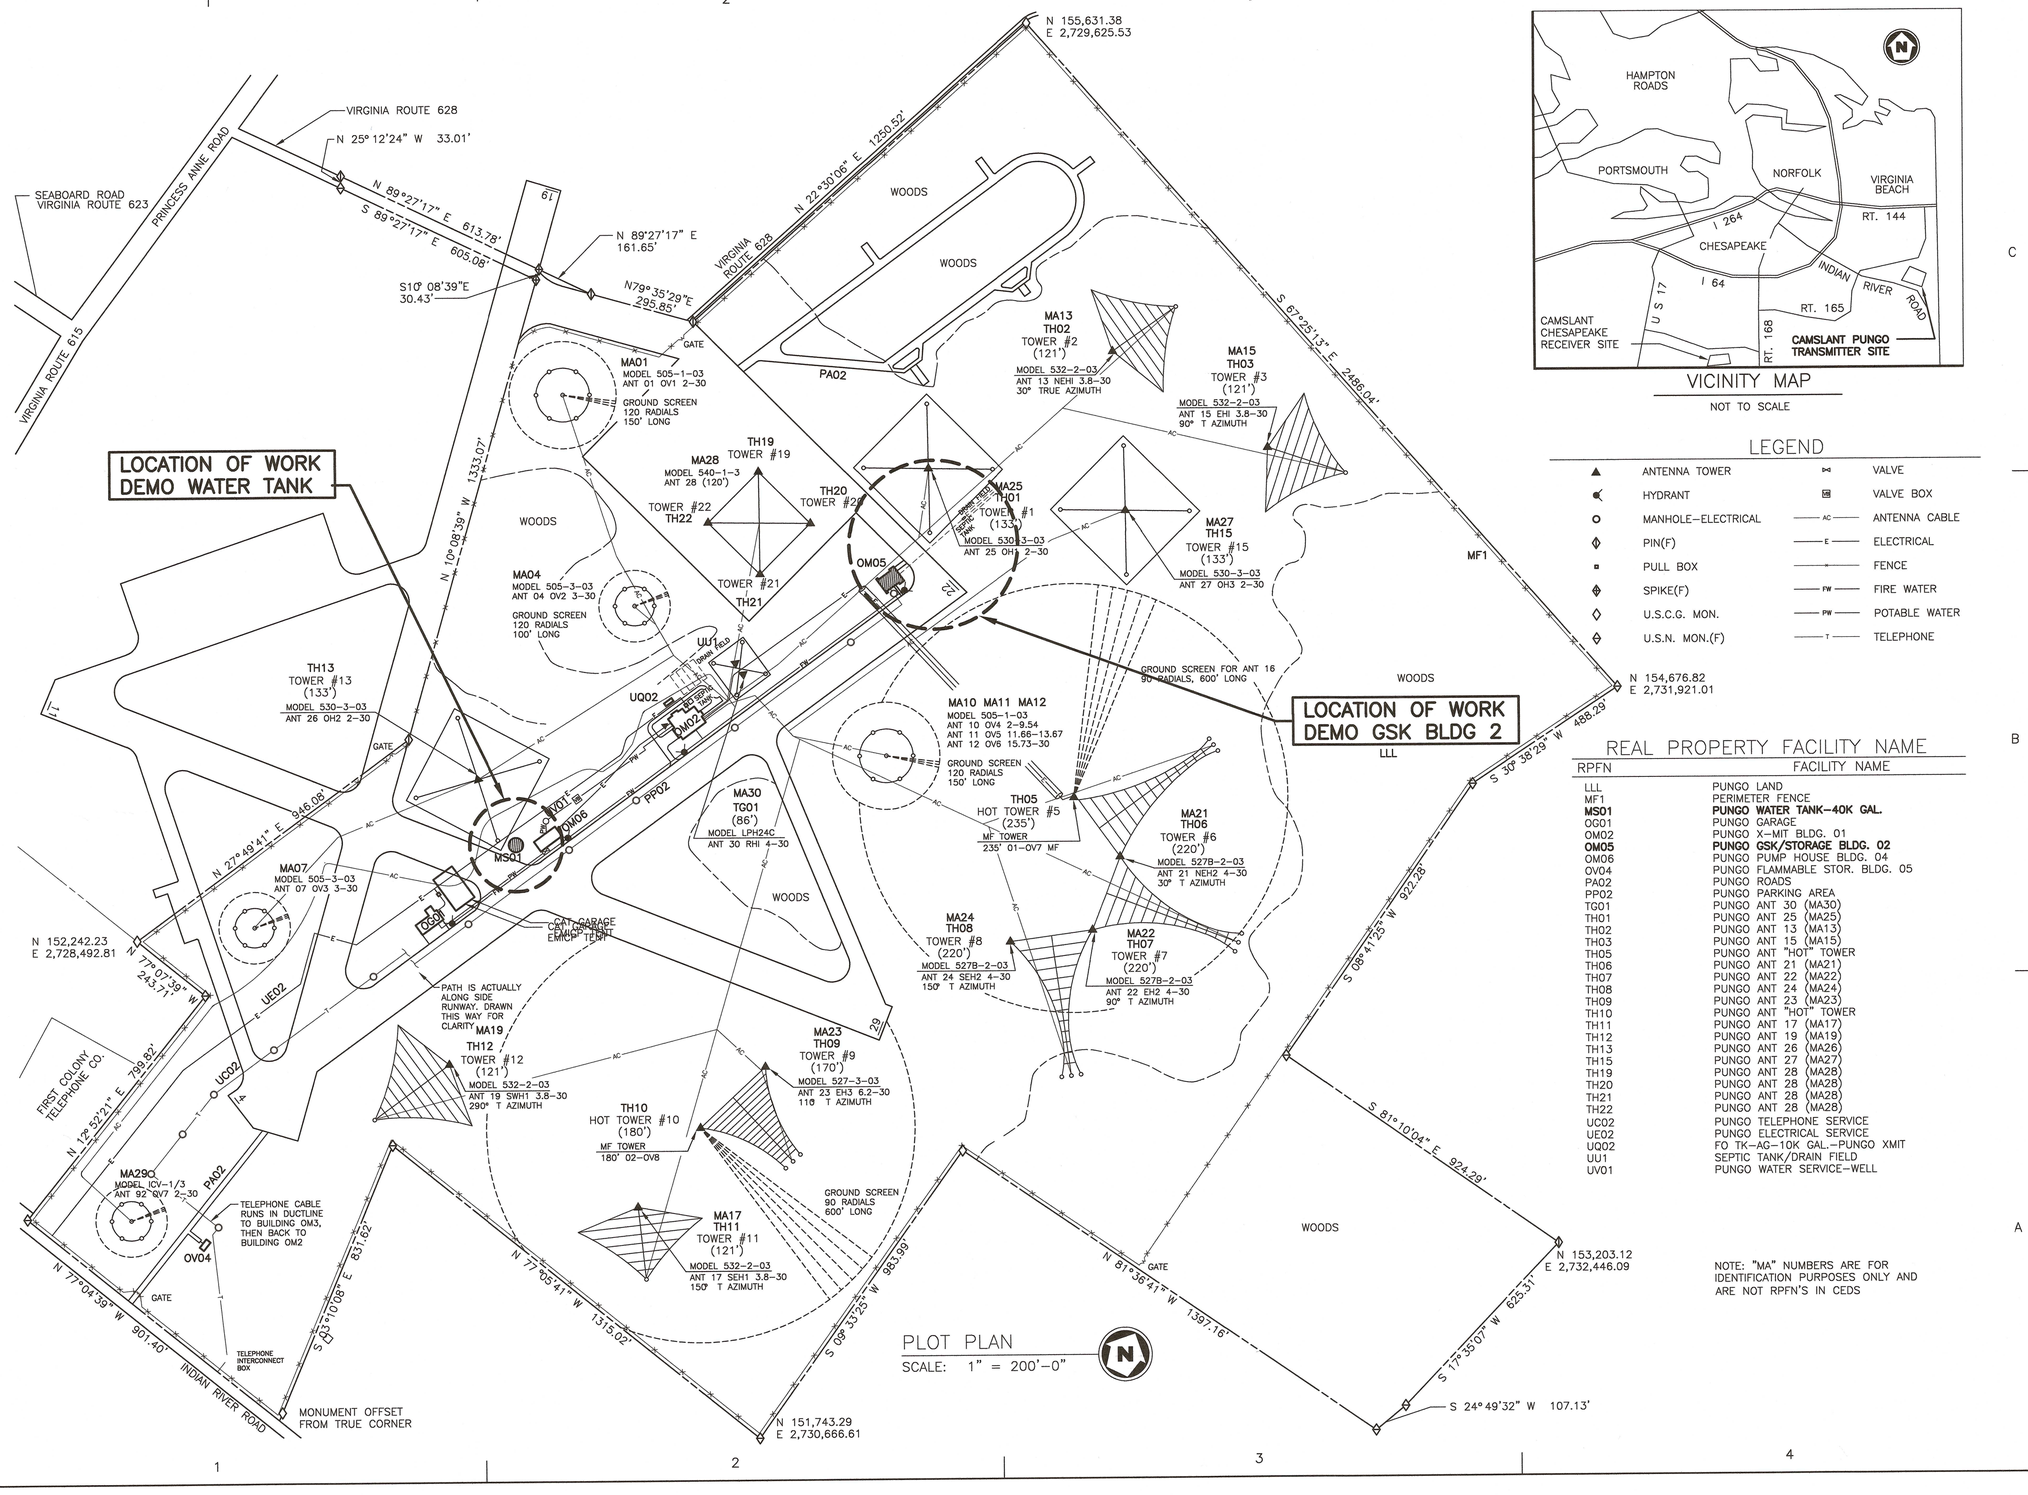


USCG CEU
CLEVELAND, OHIO
(216) 902-6200

CONSULTANTS

U. S. COAST GUARD
CIVIL ENGINEERING UNIT
CLEVELAND

USCG. CEU CLEVELAND
1240 EAST 9TH STREET
CLEVELAND, OH 44199-2060

ISSUE		
MARK	DATE	DESCRIPTION

A/E PROJECT NO:	
CAD FILE NAME:	C8438G01
DESIGNED BY:	GAD
DRAWN BY:	GAD
EDITED BY:	
CHECKED BY:	
SCALE: AS SHOWN	PLOT SCALE: 1:1

SHEET TITLE

DEMOLISH GSK BLDG 2 & WATER TANK
REMOTE TRANSMITTER FACILITY PUNGO
PUNGO VA

GENERAL
SITE PLAN

REVIEWED BY:	REVIEWED BY:	REVIEWED BY:
G.A. DEVAN	C.R. LODGE	G.S. PLACZEK
PROJECT ENG.	BRANCH CHIEF	TECH. DIRECTOR

S.P. HANNIGAN, CDR. — APPROVING OFFICER — 09/20/2017 DATE

PROJECT NUMBER	DRAWING NUMBER
7094461	8438-D
DISCIPLINE/SHT NO	
G-01	SHEET 1 OF 3